


SECTION 1 (S4.2)
¾" = 1'-0"
S2.1G, S2.1W




SECTION 2 (S4.2)
¾" = 1'-0"
S2.1G, S2.1W

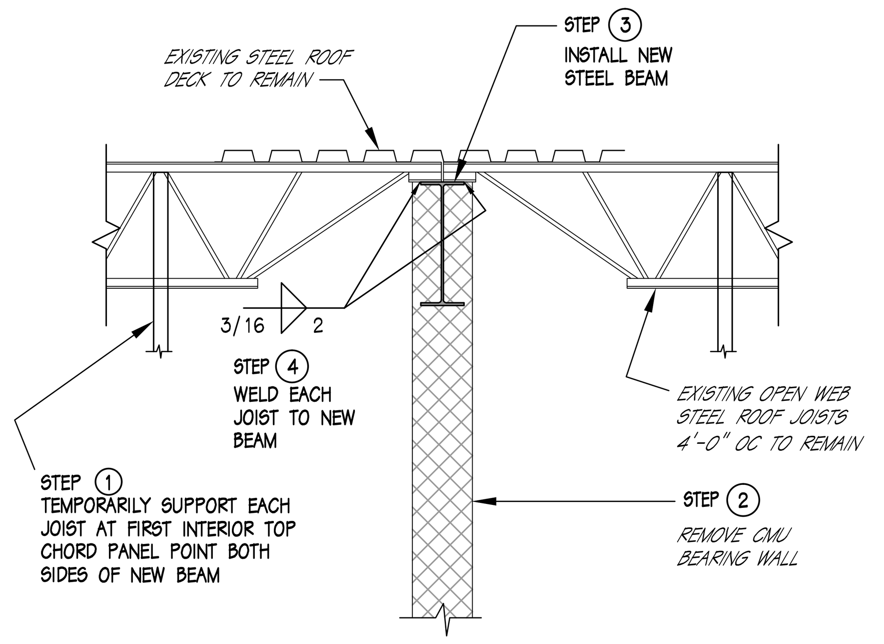


TYPICAL JOIST BRIDGING MODIFICATION AT REMOVAL OF CMU WALL

NOTE: NOT REQUIRED IF EXISTING HORIZONTAL BRIDGING IS CONTINUOUS THROUGH WALL. FOR BID PURPOSES, ASSUME THIS CONDITION OCCURS SIX (6) TIMES AT EACH CAMPUS

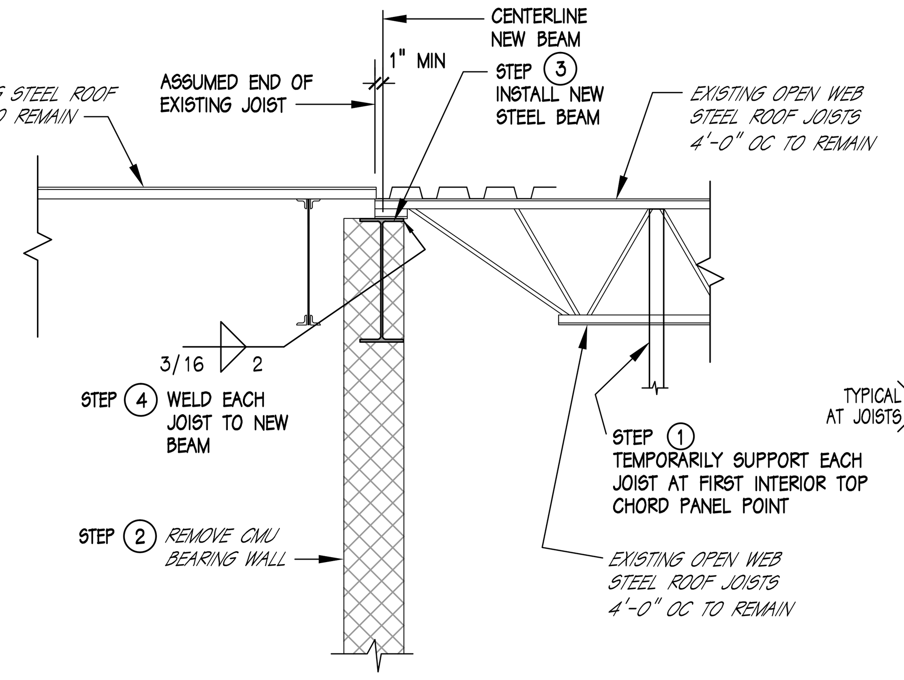SECTION 3 (S4.2)
¾" = 1'-0"
S2.1G, S2.1W

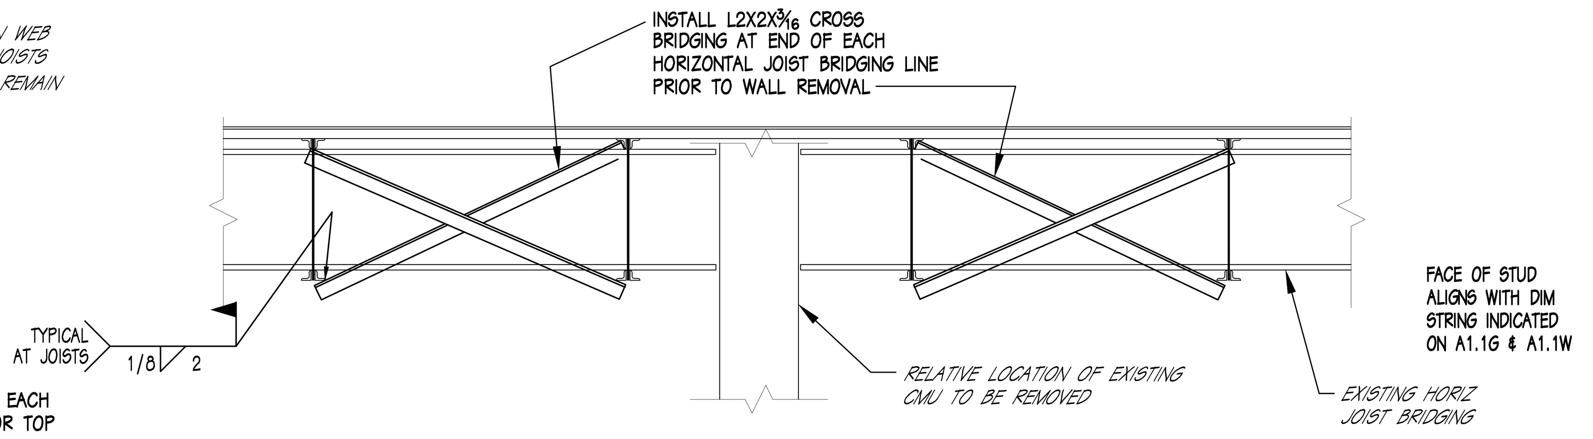


SECTION 4 (S4.2)
¾" = 1'-0"
S2.1G, S2.1W




SECTION 5 (S4.2)
¾" = 1'-0"
S2.1G, S2.1W

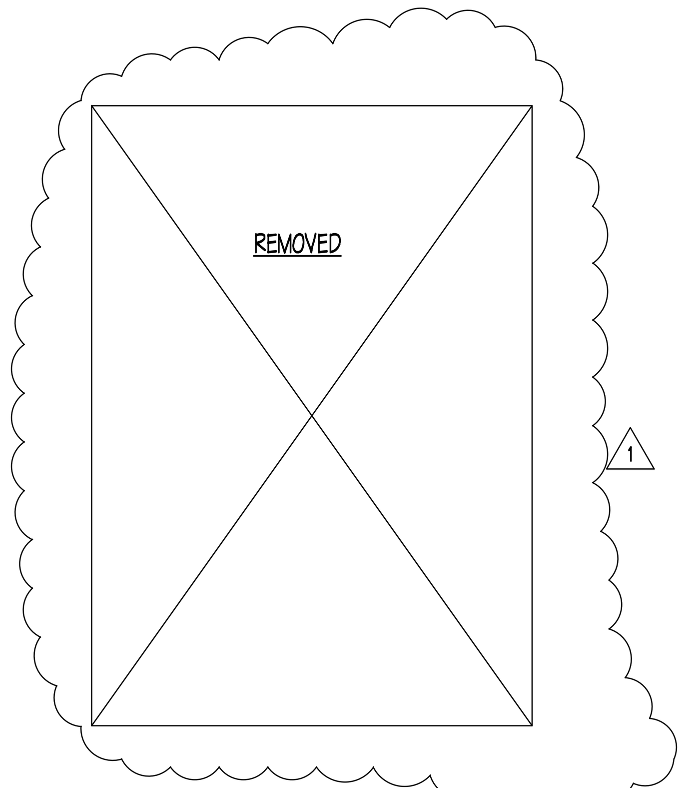


SECTION 6 (S4.2)
¾" = 1'-0"
S2.1G, S2.1W

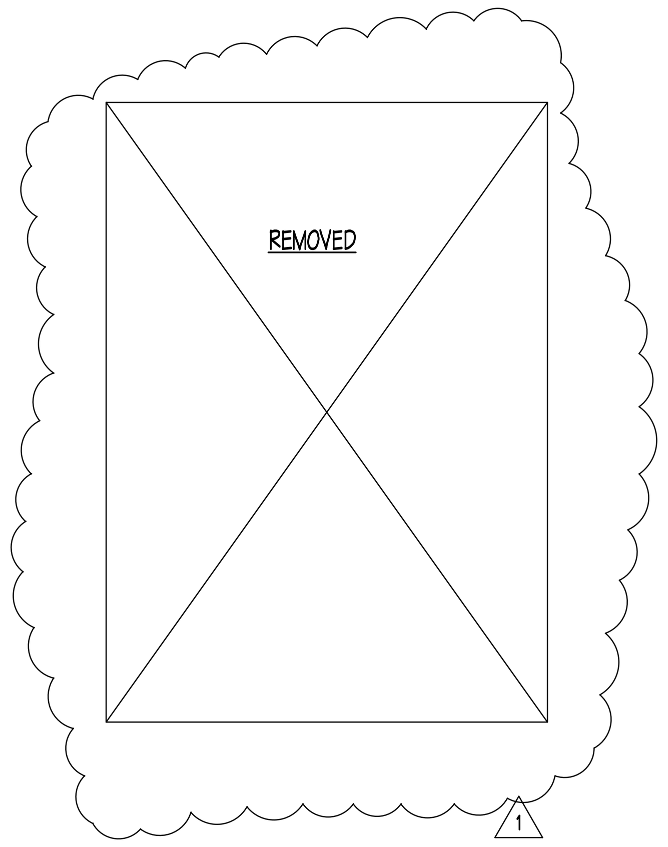


TYPICAL CANOPY SECTION WHEN BRICK IS NOT PRESENT

SECTION 7 (S4.2)
¾" = 1'-0"
S2.1G, S2.1W

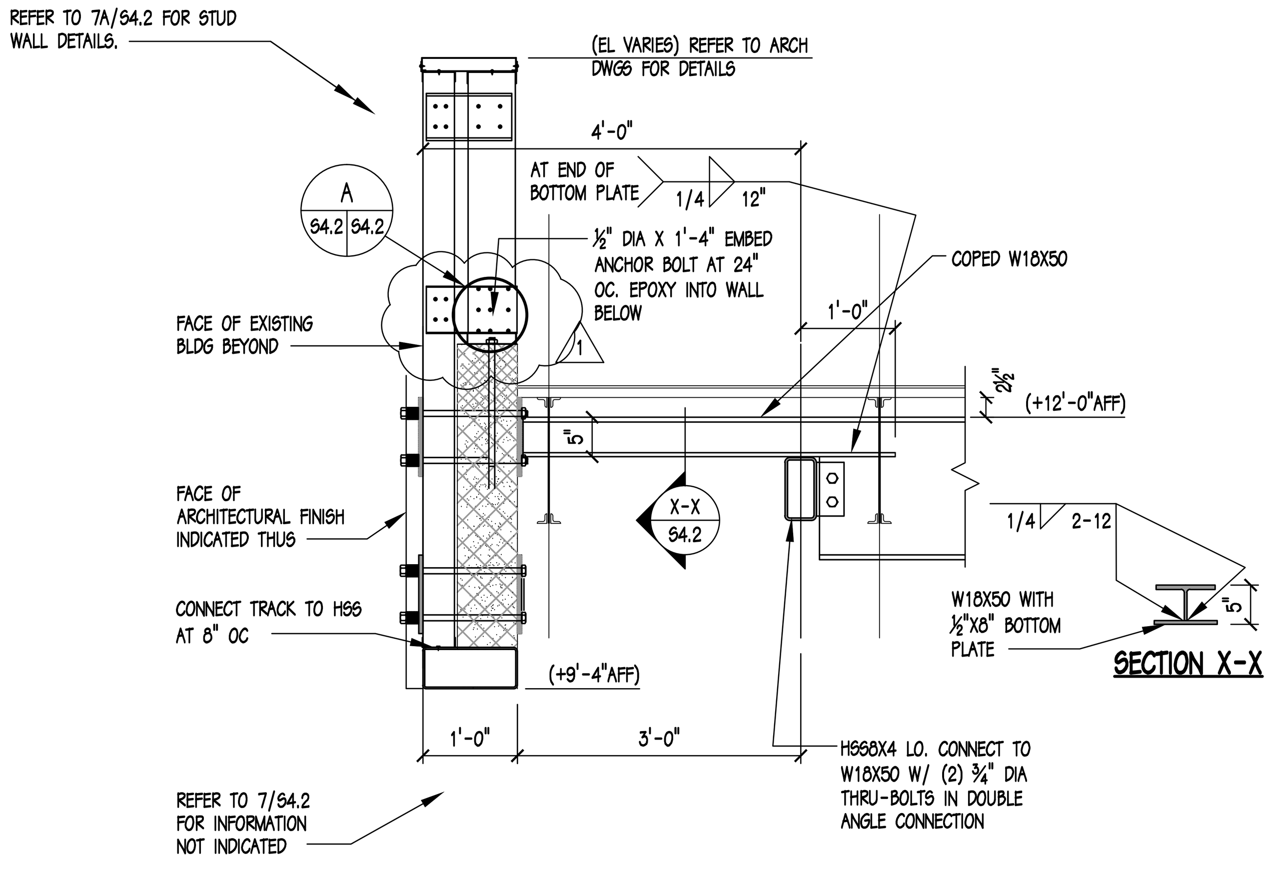


TYPICAL CANOPY SECTION WHEN BRICK IS PRESENT

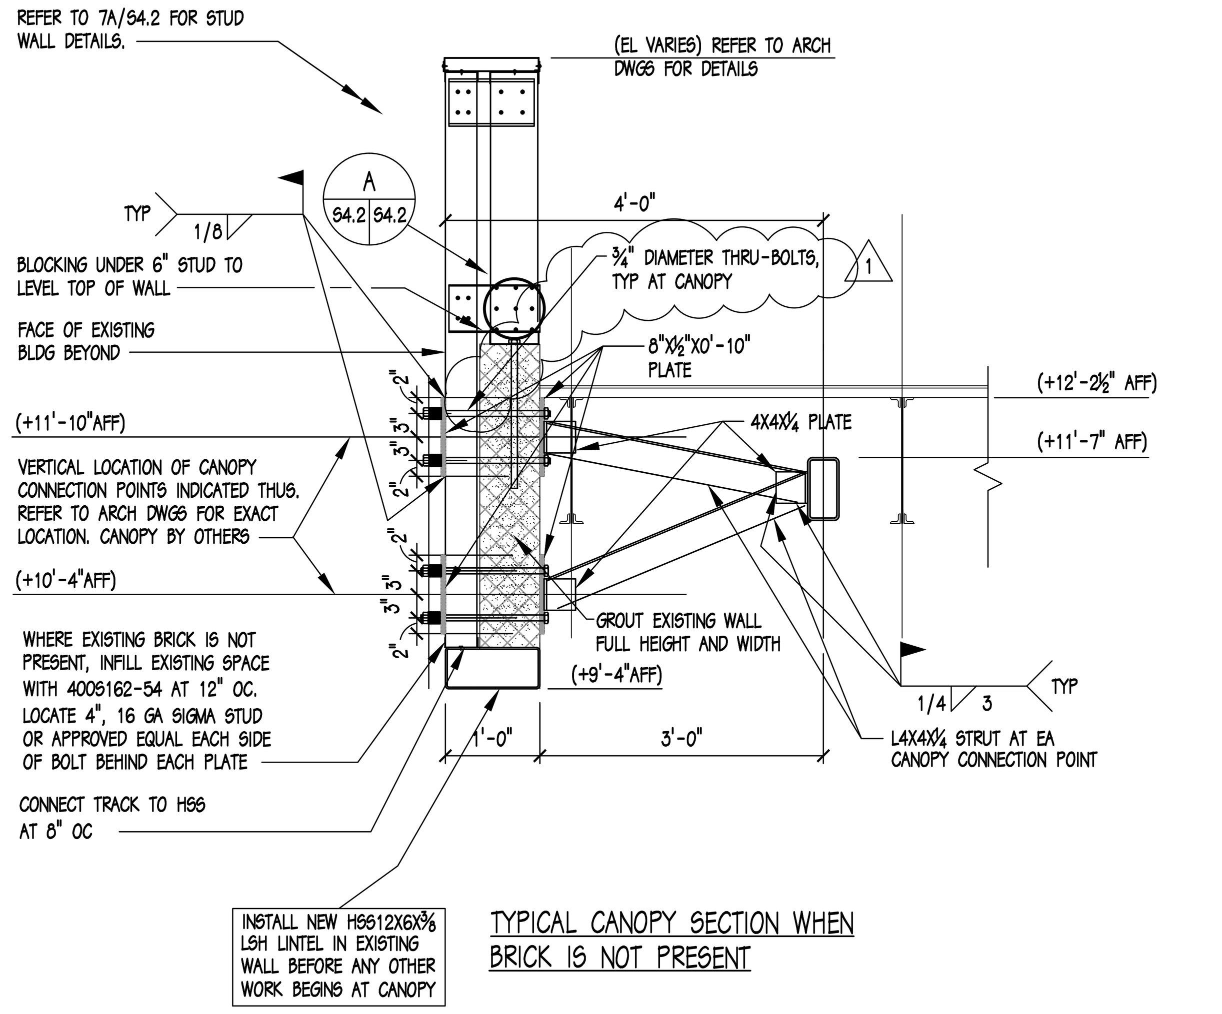SECTION 7A (S4.2)
¾" = 1'-0"
S2.1G, S2.1W




DETAIL A (S4.2 S4.2)
3" = 1'-0"

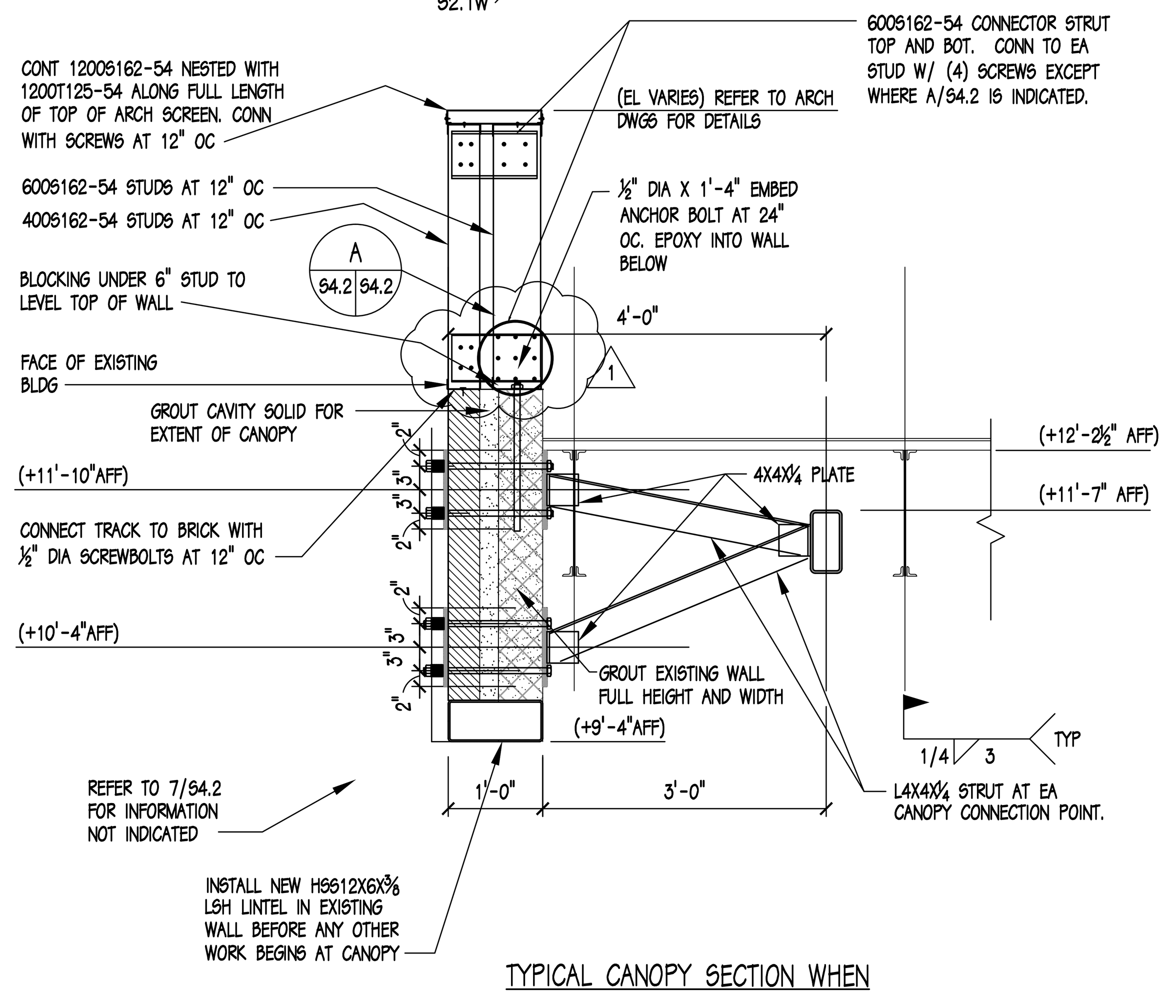


TYPICAL ARCHITECTURAL SCREEN WALL WHEN NOT AT CANOPY

SECTION 8 (S4.2)
¾" = 1'-0"
S2.1G, S2.1W

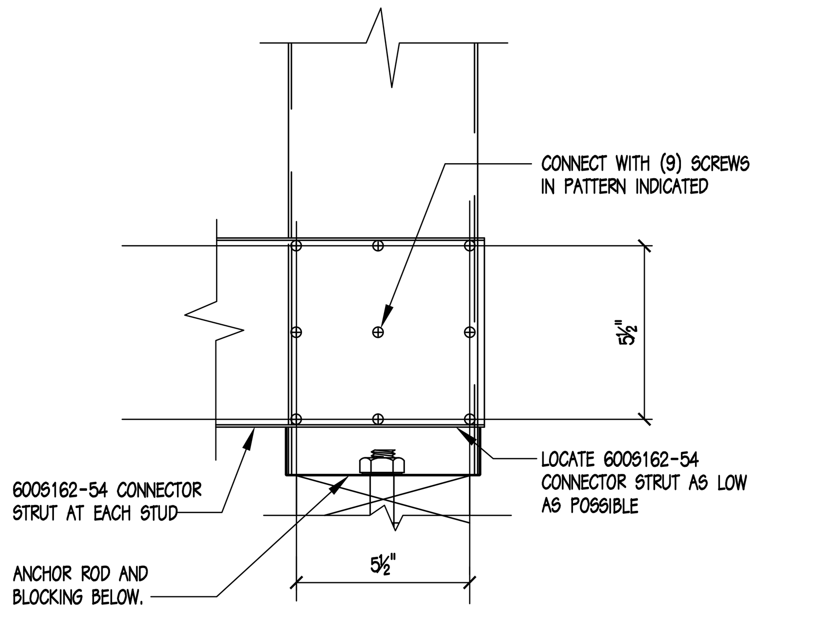


SECTION 9 (S4.2)
¾" = 1'-0"
S2.1G, S2.1W

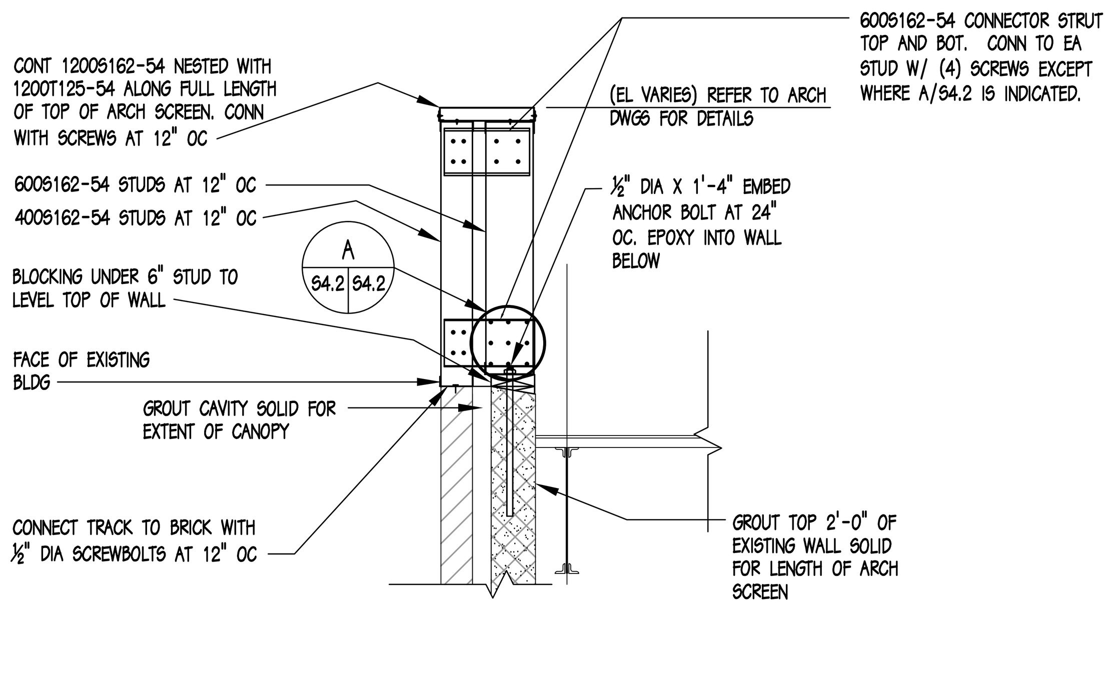DUNBAR MILBY WILLIAMS PITTMAN & VAUGHAN, PLLC
CONSULTING STRUCTURAL ENGINEERS
720 MOOREFIELD PARK DRIVE, SUITE 301
RICHMOND, VIRGINIA 23236-3657
PHONE (804) 323-0656 FAX: (804) 272-3916
www.dmwpv.com
PROJECT# 0810-57

nbj ARCHITECTURE
A Professional Limited Company
GROVE PARK SQUARE
11537-B NUCKOLS ROAD
Richmond, Virginia 23059
(804) 273-9811 fax: (804) 273-9843

# RAPPAHANNOCK COMMUNITY COLLEGE
## CAMPUS RENOVATIONS
## WARSAW + GLENNS, VIRGINIA
## PC: 260-17712
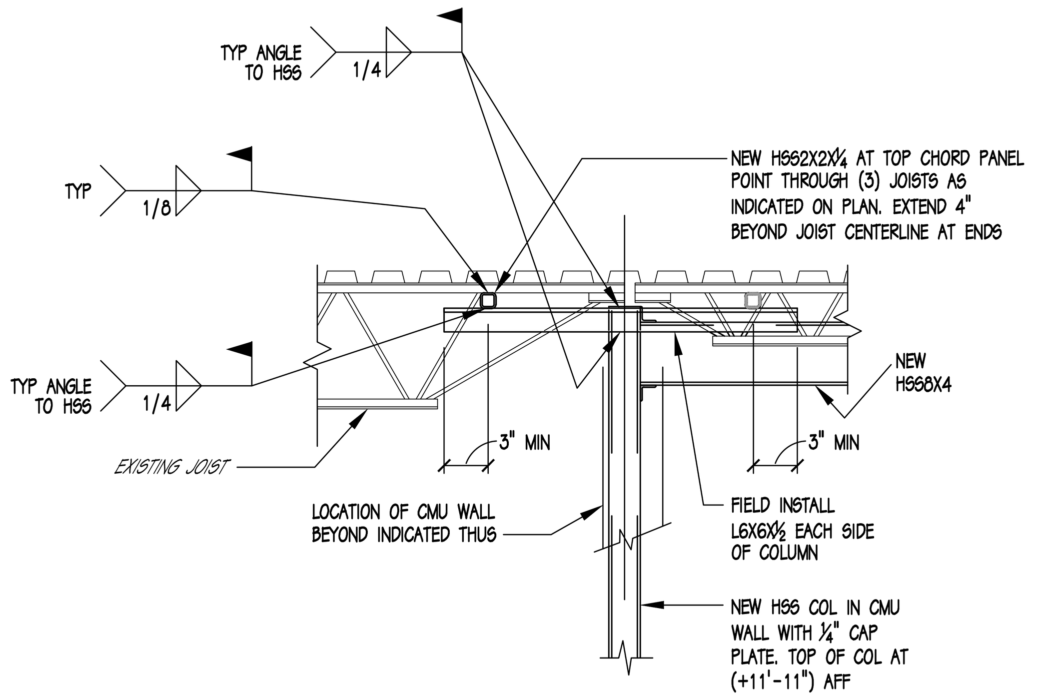
# ROOF FRAMING SECTIONS AND DETAILS

WORKING DRAWINGS
NOT FOR CONSTRUCTION

Date: JANUARY 13, 2010

| REVISIONS | |
|---|---|
| NO. | DATE |
| 1 | FEBRUARY 9, 2010 |

COMMONWEALTH OF VIRGINIA
ALVIN W. DUNBAR
Lic. No. 002788
01/13/10
PROFESSIONAL ENGINEER

Sheet
**S4.2**
File Number